


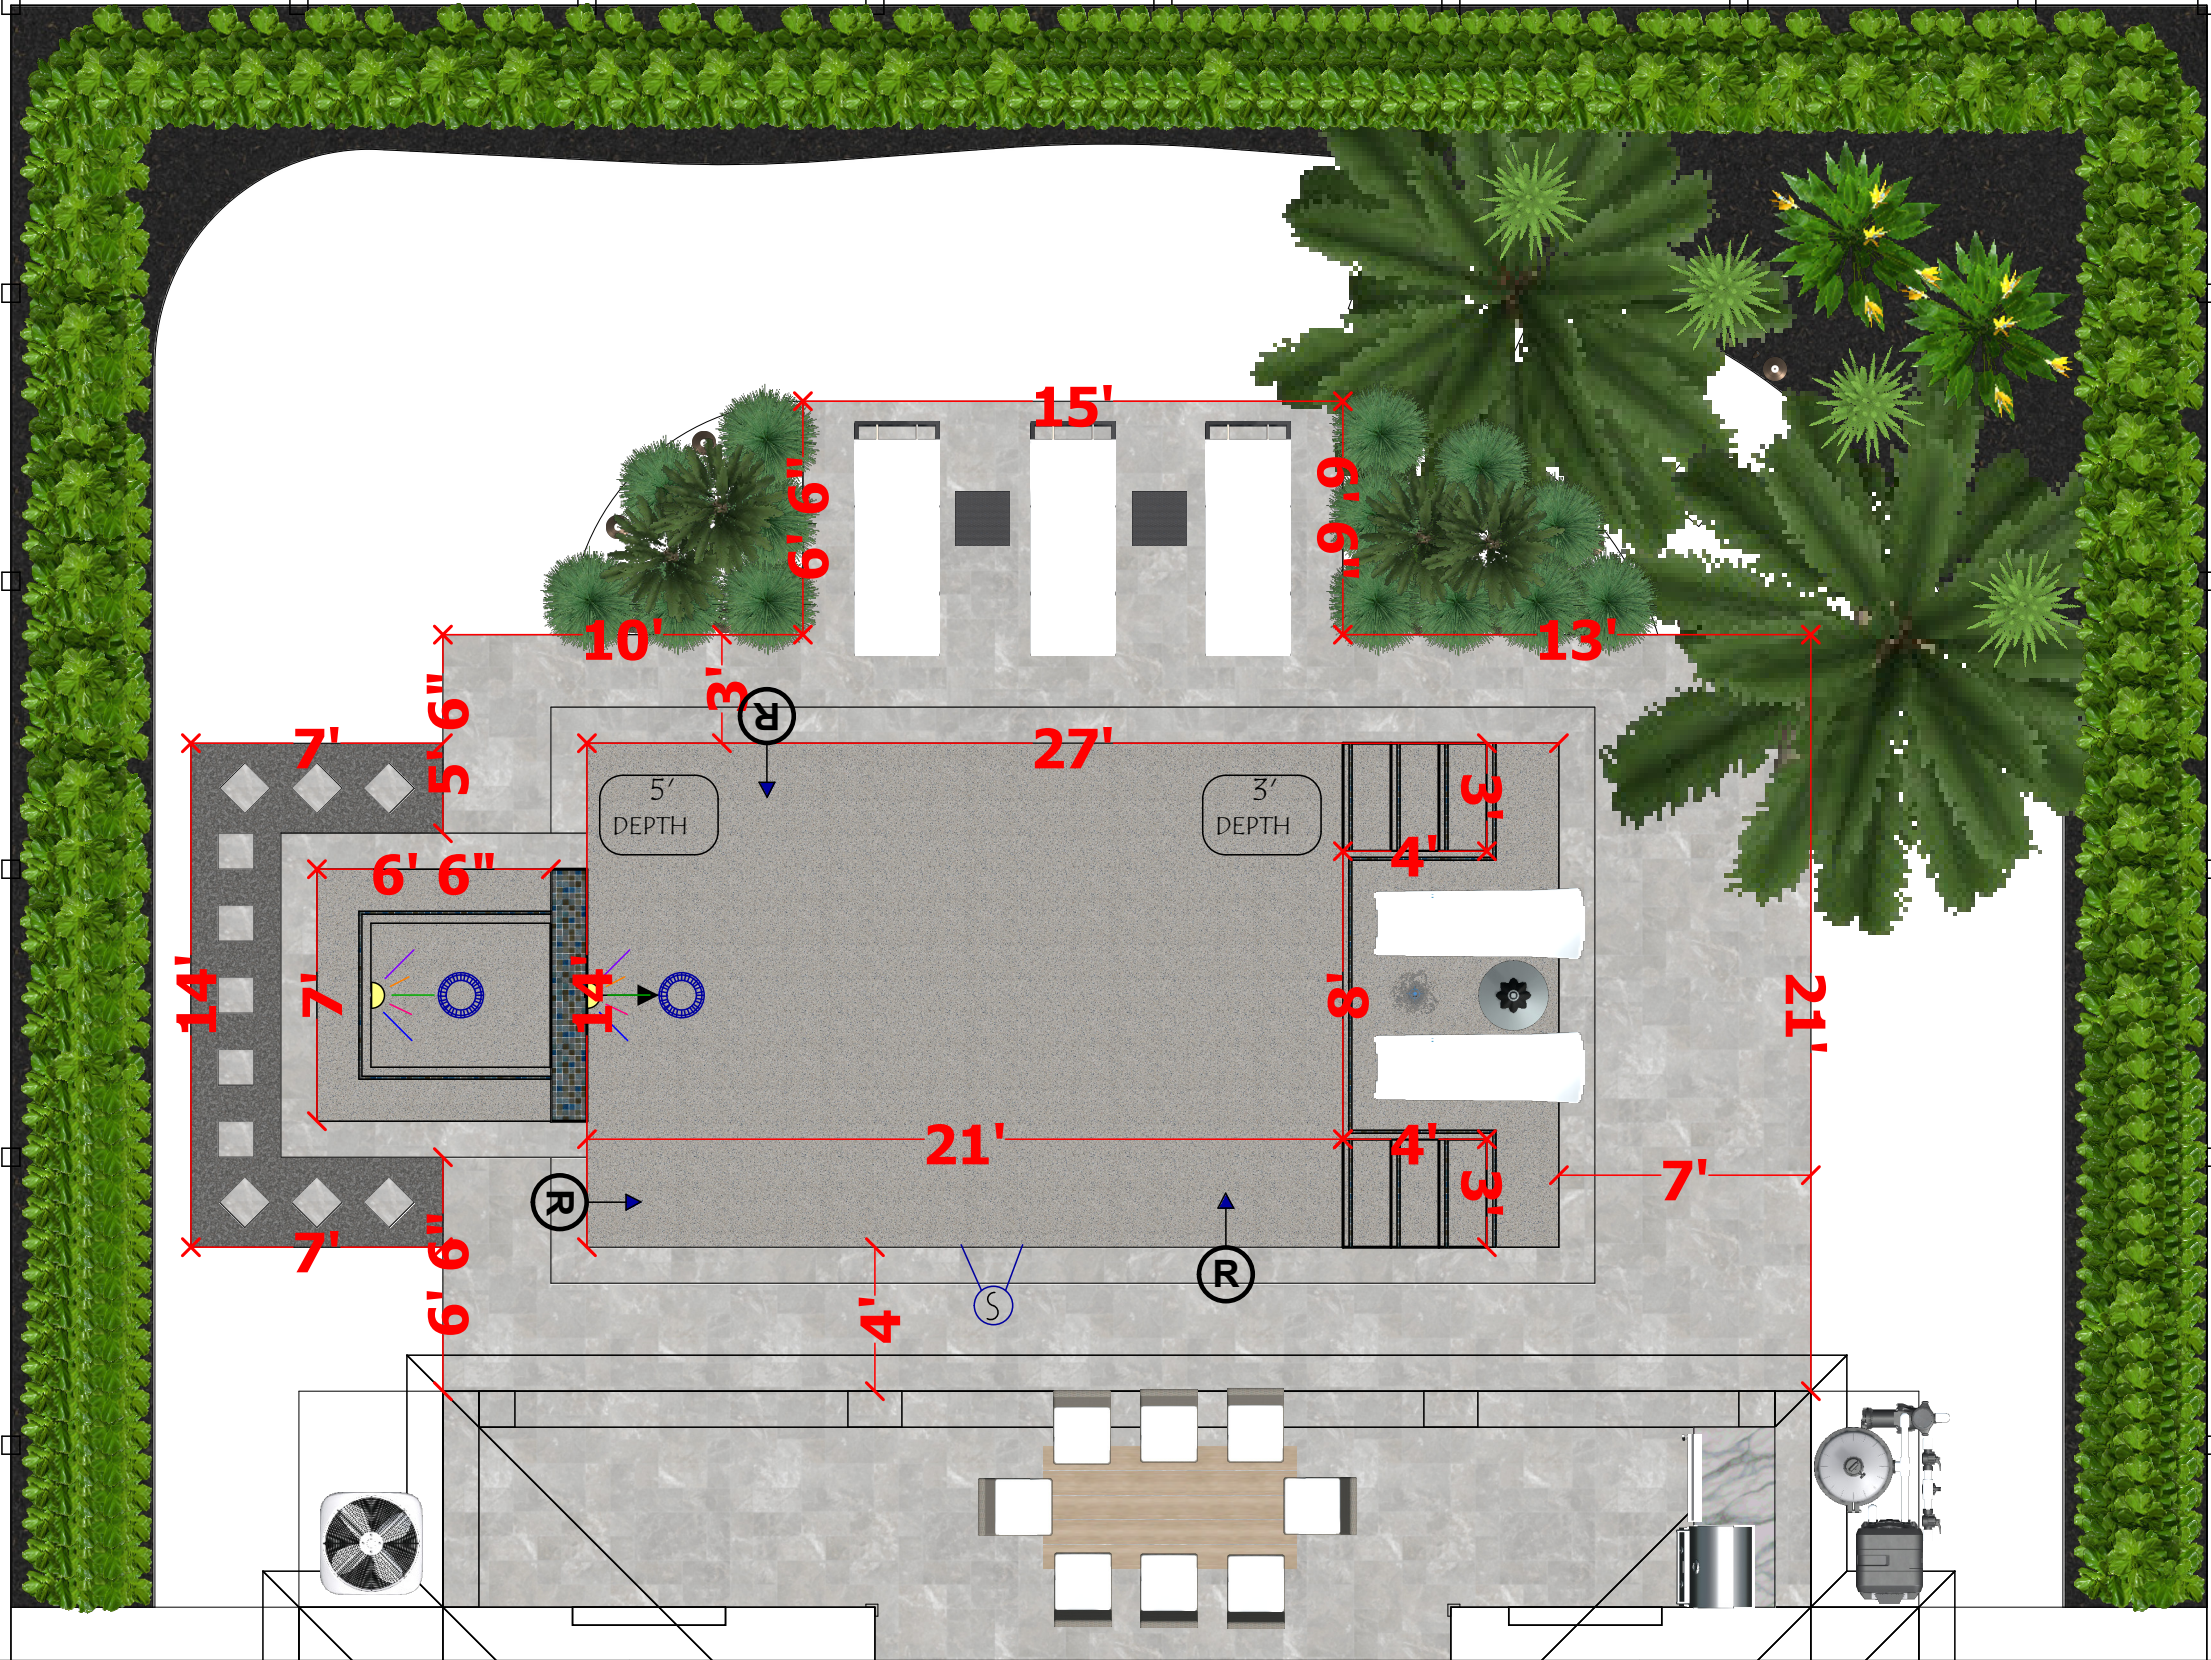

Scale: 3/16" = 1 ft

Plant Legend

Symbol Qty Common Name

Groundcovers\Ornamental Grass

Evergreen Giant Lilyturf 15

Palms & Cycads\Palms

Coconut Palm 3

Pygmy Date Palm 5

Shrubs\Ferns

Foxtail Fern 5


Shrubs\Tropical

Bird of Paradise 3

Trees\Tropical

Fiddle Leaf Fig 143

Pool Depth Profile

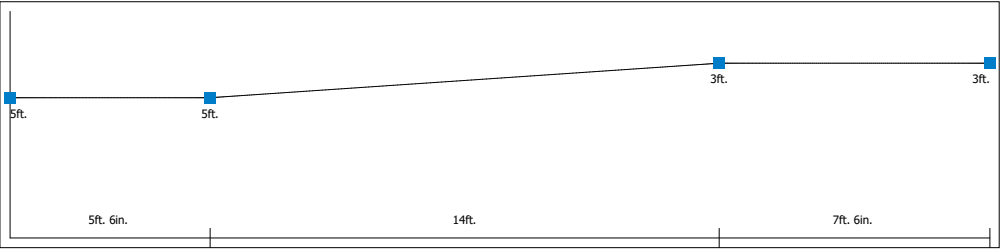

Pool Specs

Perimeter: 82' Area: 378 ft²
Envelope: 14' x 27'
Depth: 3' to 5' RTNS: 3
Drains: 1 Lights: 1
Skim: 1 P.C.:
Dig Type Water Volume: 9,730 gallons
Spillover Length(s):
Coping Material: Travertine, 12" x 24" Diana Royal
Interior Finish: NPT StoneScapes - Aqua Cool Mini
Notes:

Spa Specs

Perimeter: 27' Area: 45.5 ft²
Jets: 8 Height: 18"
Lights: 1 RTNS: 1
Drains: 1 Spillover Length(s): 7'
Coping Material: Travertine, 12" x 24" Diana Royal
Interior Finish: NPT StoneScapes - Aqua Cool Mini
Notes: Split Face Stone Veneer on Spa Exterior

Tile Specs

Raised Beams:
Pool Tile Material: Gold Iridescent Collection 2" x 2"
Spa Tile Material: Gold Iridescent Collection 2" x 2"
Notes:

Deck Specs

Perimeter: Area: 681 ft²
Coping Area:
Coping Material:
Surface Material: Travertine, French Pattern Diana Royal
Turn Down: Riser:

Equipment

Circ Pump: Jandy 2.7hp Control Panel: RSPS-4
Pump #2: Remote: iAquaLink
Pump #3: Sanitizer: TruClear
Filter: Jandy CV-340 Blower: 1.5hp
Heater: Jandy JRT-3000R Fill Line: Yes
Cleaner: Other:
Pool Light: 24w Other:
Spa Light: 12w Other:
Other: Other:
Notes:

Approval

I/we (the undersigned) have reviewed this plan and approve it as correct within reasonable tolerance. I/we understand that any changes made to a shape or to a location may delay the project and/or result in additional cost.

X



ProposalPros.com

Project Name:
Client Name:
Client Email:
Client Phone:
Address:
City: Naples
State/Province: FL
Zip/Postal Code:
Designer Name:

Block:
Subdivision:
Lot #: Gate Code:
PG: PB:
Notes: