


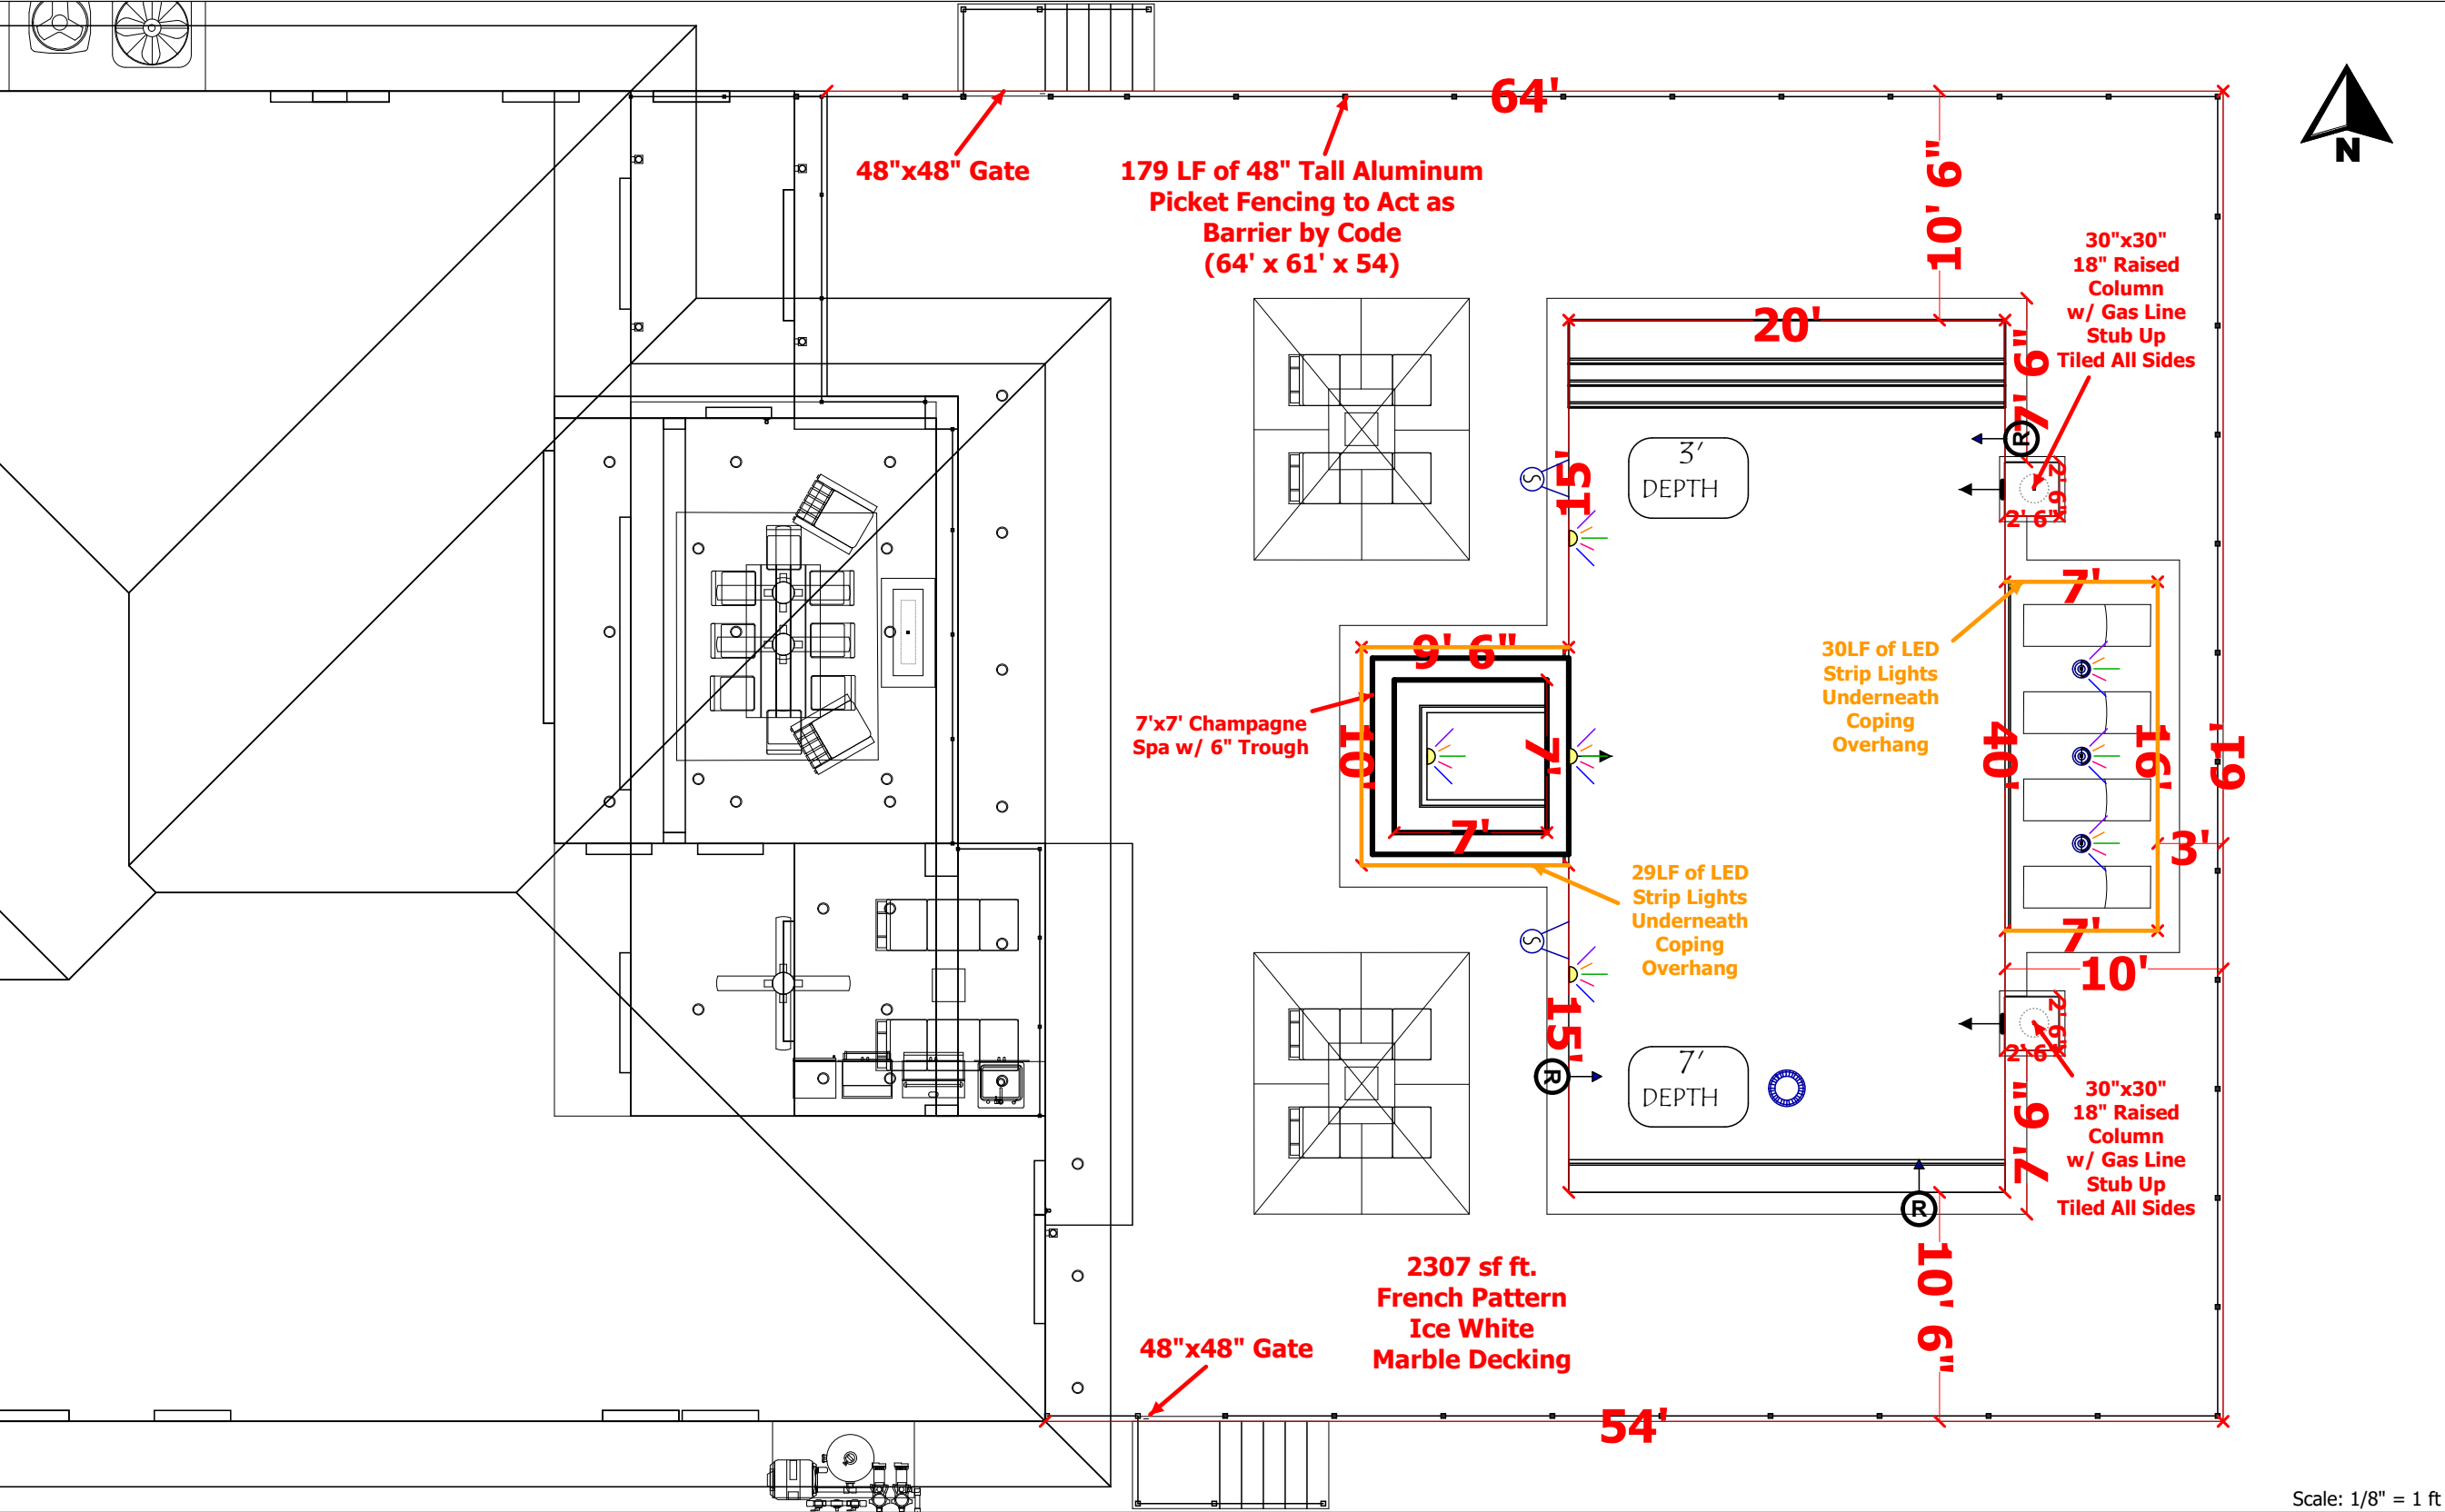

Pool Specs

Perimeter: 153' Area: 926 ft²
Envelope: 40' x 36' 6"
Depth: 3' to 7' RTNS: 3
Drains: 1 Lights: 3
Skim: 2 P.C.:
Dig Type Water Volume: 28,737 gallons
Spillover Length(s):
Coping Material: Travertine, 12" x 24" Silver
Interior Finish: Pebble Tec® Pool Finishes, Caribbean Blue
Notes:

Spa Specs

Perimeter: 28' Area: 49 ft²
Jets: 8 Height: Flush / Champagne
Lights: 1 RTNS: 1
Drains: 1 Spillover Length(s): 36"
Coping Material: Peacock Iridescent 2" x 2" Glass Tile
Interior Finish: Pebble Tec® Pool Finishes, Caribbean Blue
Notes:

Tile Specs

Raised Beams:

Pool Tile Material: Peacock Iridescent 2" x 2" Glass Tile
Spa Tile Material: Peacock Iridescent 2" x 2" Glass Tile
Notes:

Deck Specs

Perimeter: 179' Area: 2307 ft²
Coping Area:
Coping Material:
Surface Material: French Pattern Ice White Marble
Turn Down: Riser:

Notes:

Equipment

Circ Pump: Jandy 3.8hp Control Panel: RSPS-8
Pump #2: Jandy 3.8hp VS Remote: iAquaLink
Pump #3: Sanitizer: TruClear
Filter: Jandy CV-460 Blower: 2hp
Heater: JRT3000R Fill Line: Yes
Cleaner: Other:
Pool Light: (3) 24w LED Other:
Spa Light: 12w LED Other:
Other: Other:
Notes:

Approval

I/we (the undersigned) have reviewed this plan and approve it as correct within reasonable tolerance. I/we understand that any changes made to a shape or to a location may delay the project and/or result in additional cost.

X



ProposalPros.com

Project Name: _____
Client Name: _____
Client Email: _____
Client Phone: _____
Address: _____
City: Naples
State/Province: FL
Zip/Postal Code: _____
Designer Name: _____

Block: _____
Subdivision: _____
Lot #: _____ Gate Code: _____
PG: _____ PB: _____
Notes: _____

Pool Depth Profile

